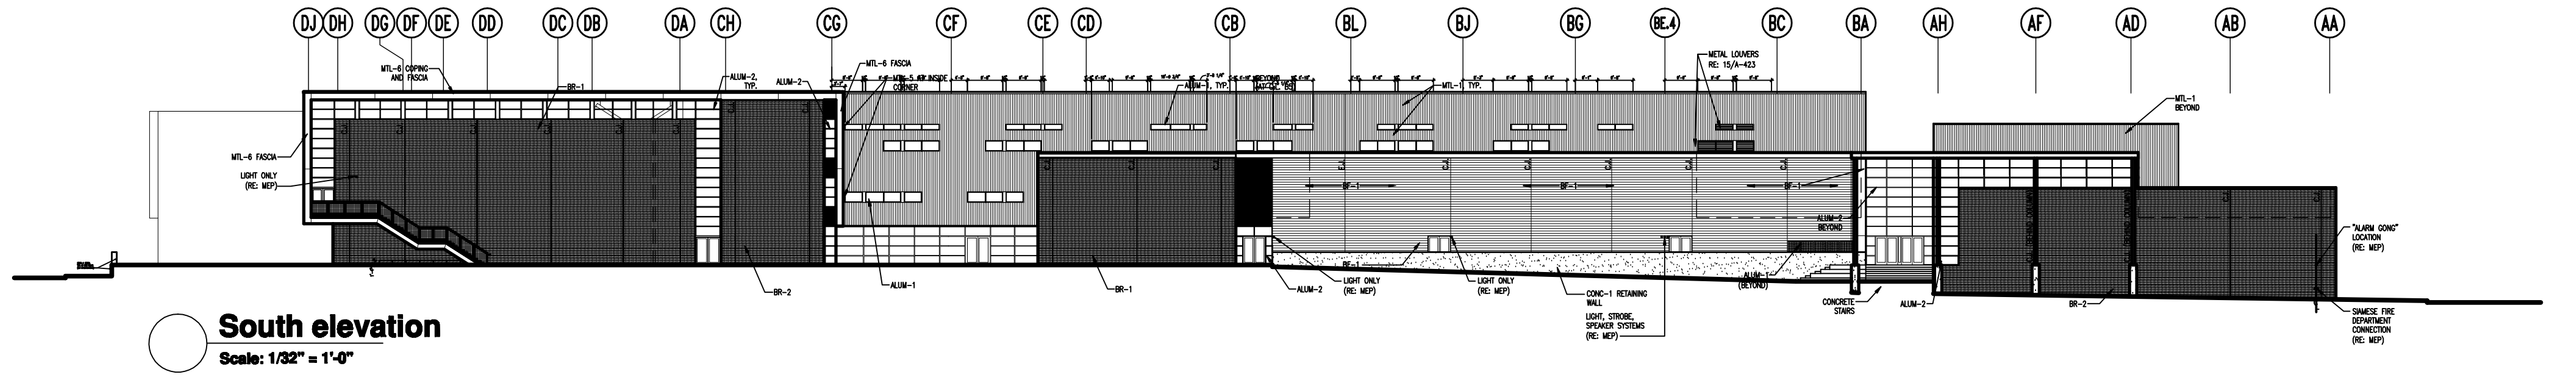

South elevation

Scale: 1/32" = 1'-0"

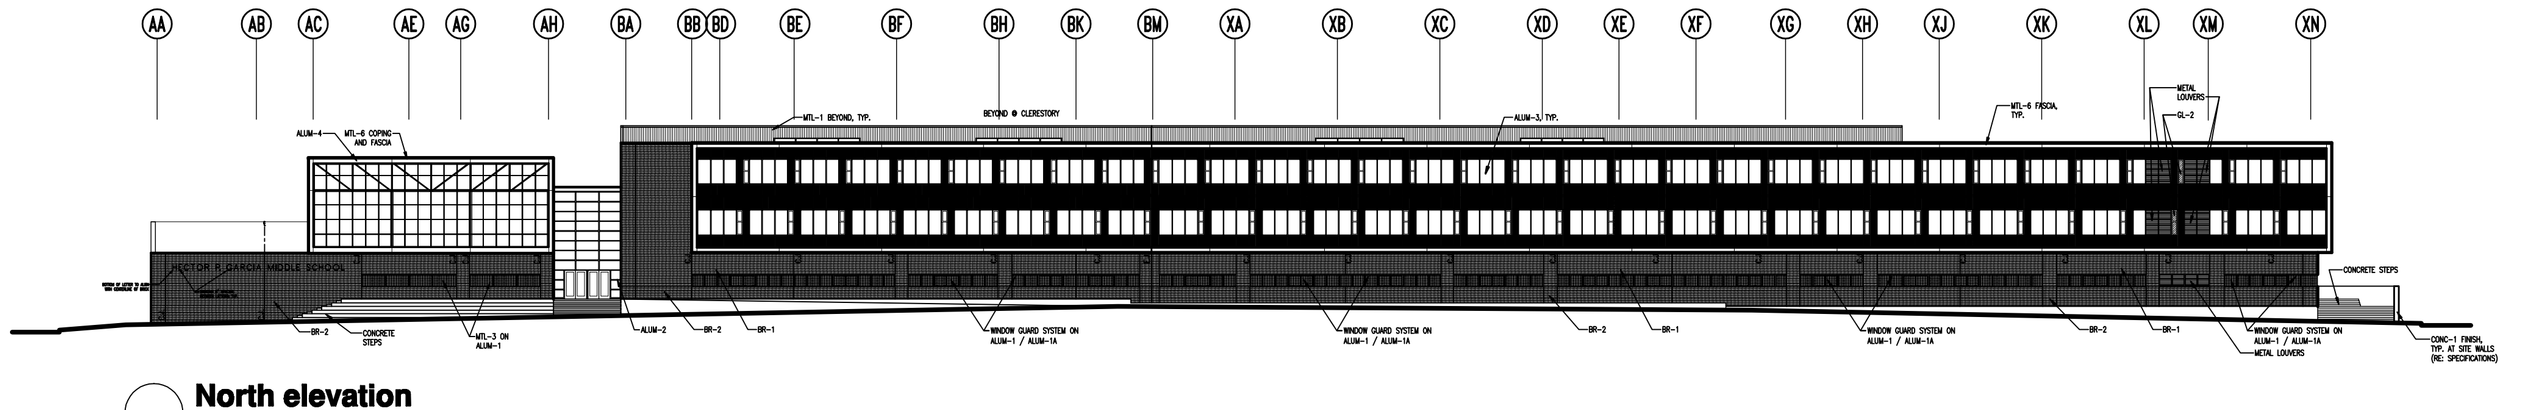

North elevation

Scale: 1/32" = 1'-0"

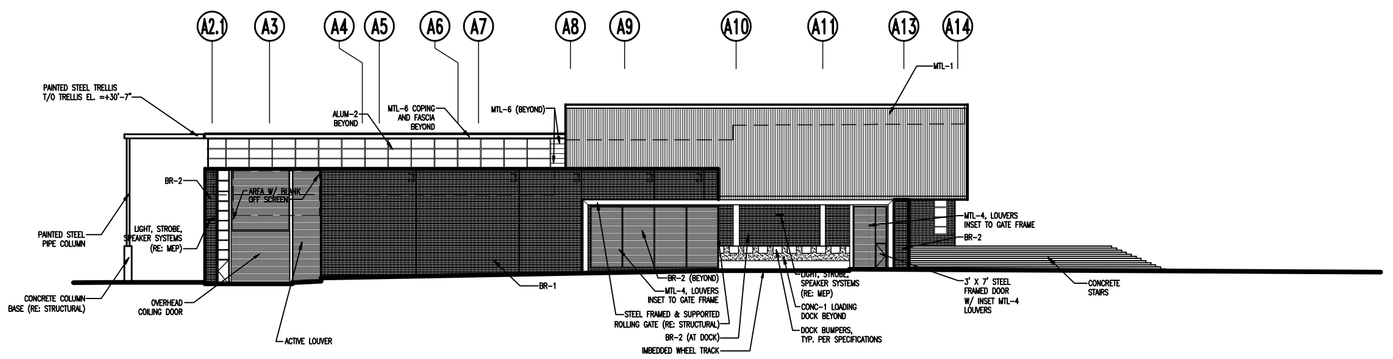

East elevation

Scale: 1/32" = 1'-0"

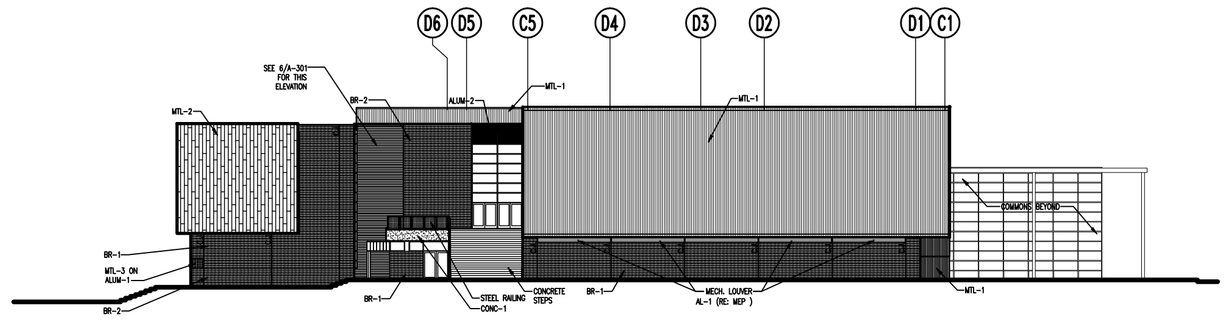

West elevation

Scale: 1/32" = 1'-0"