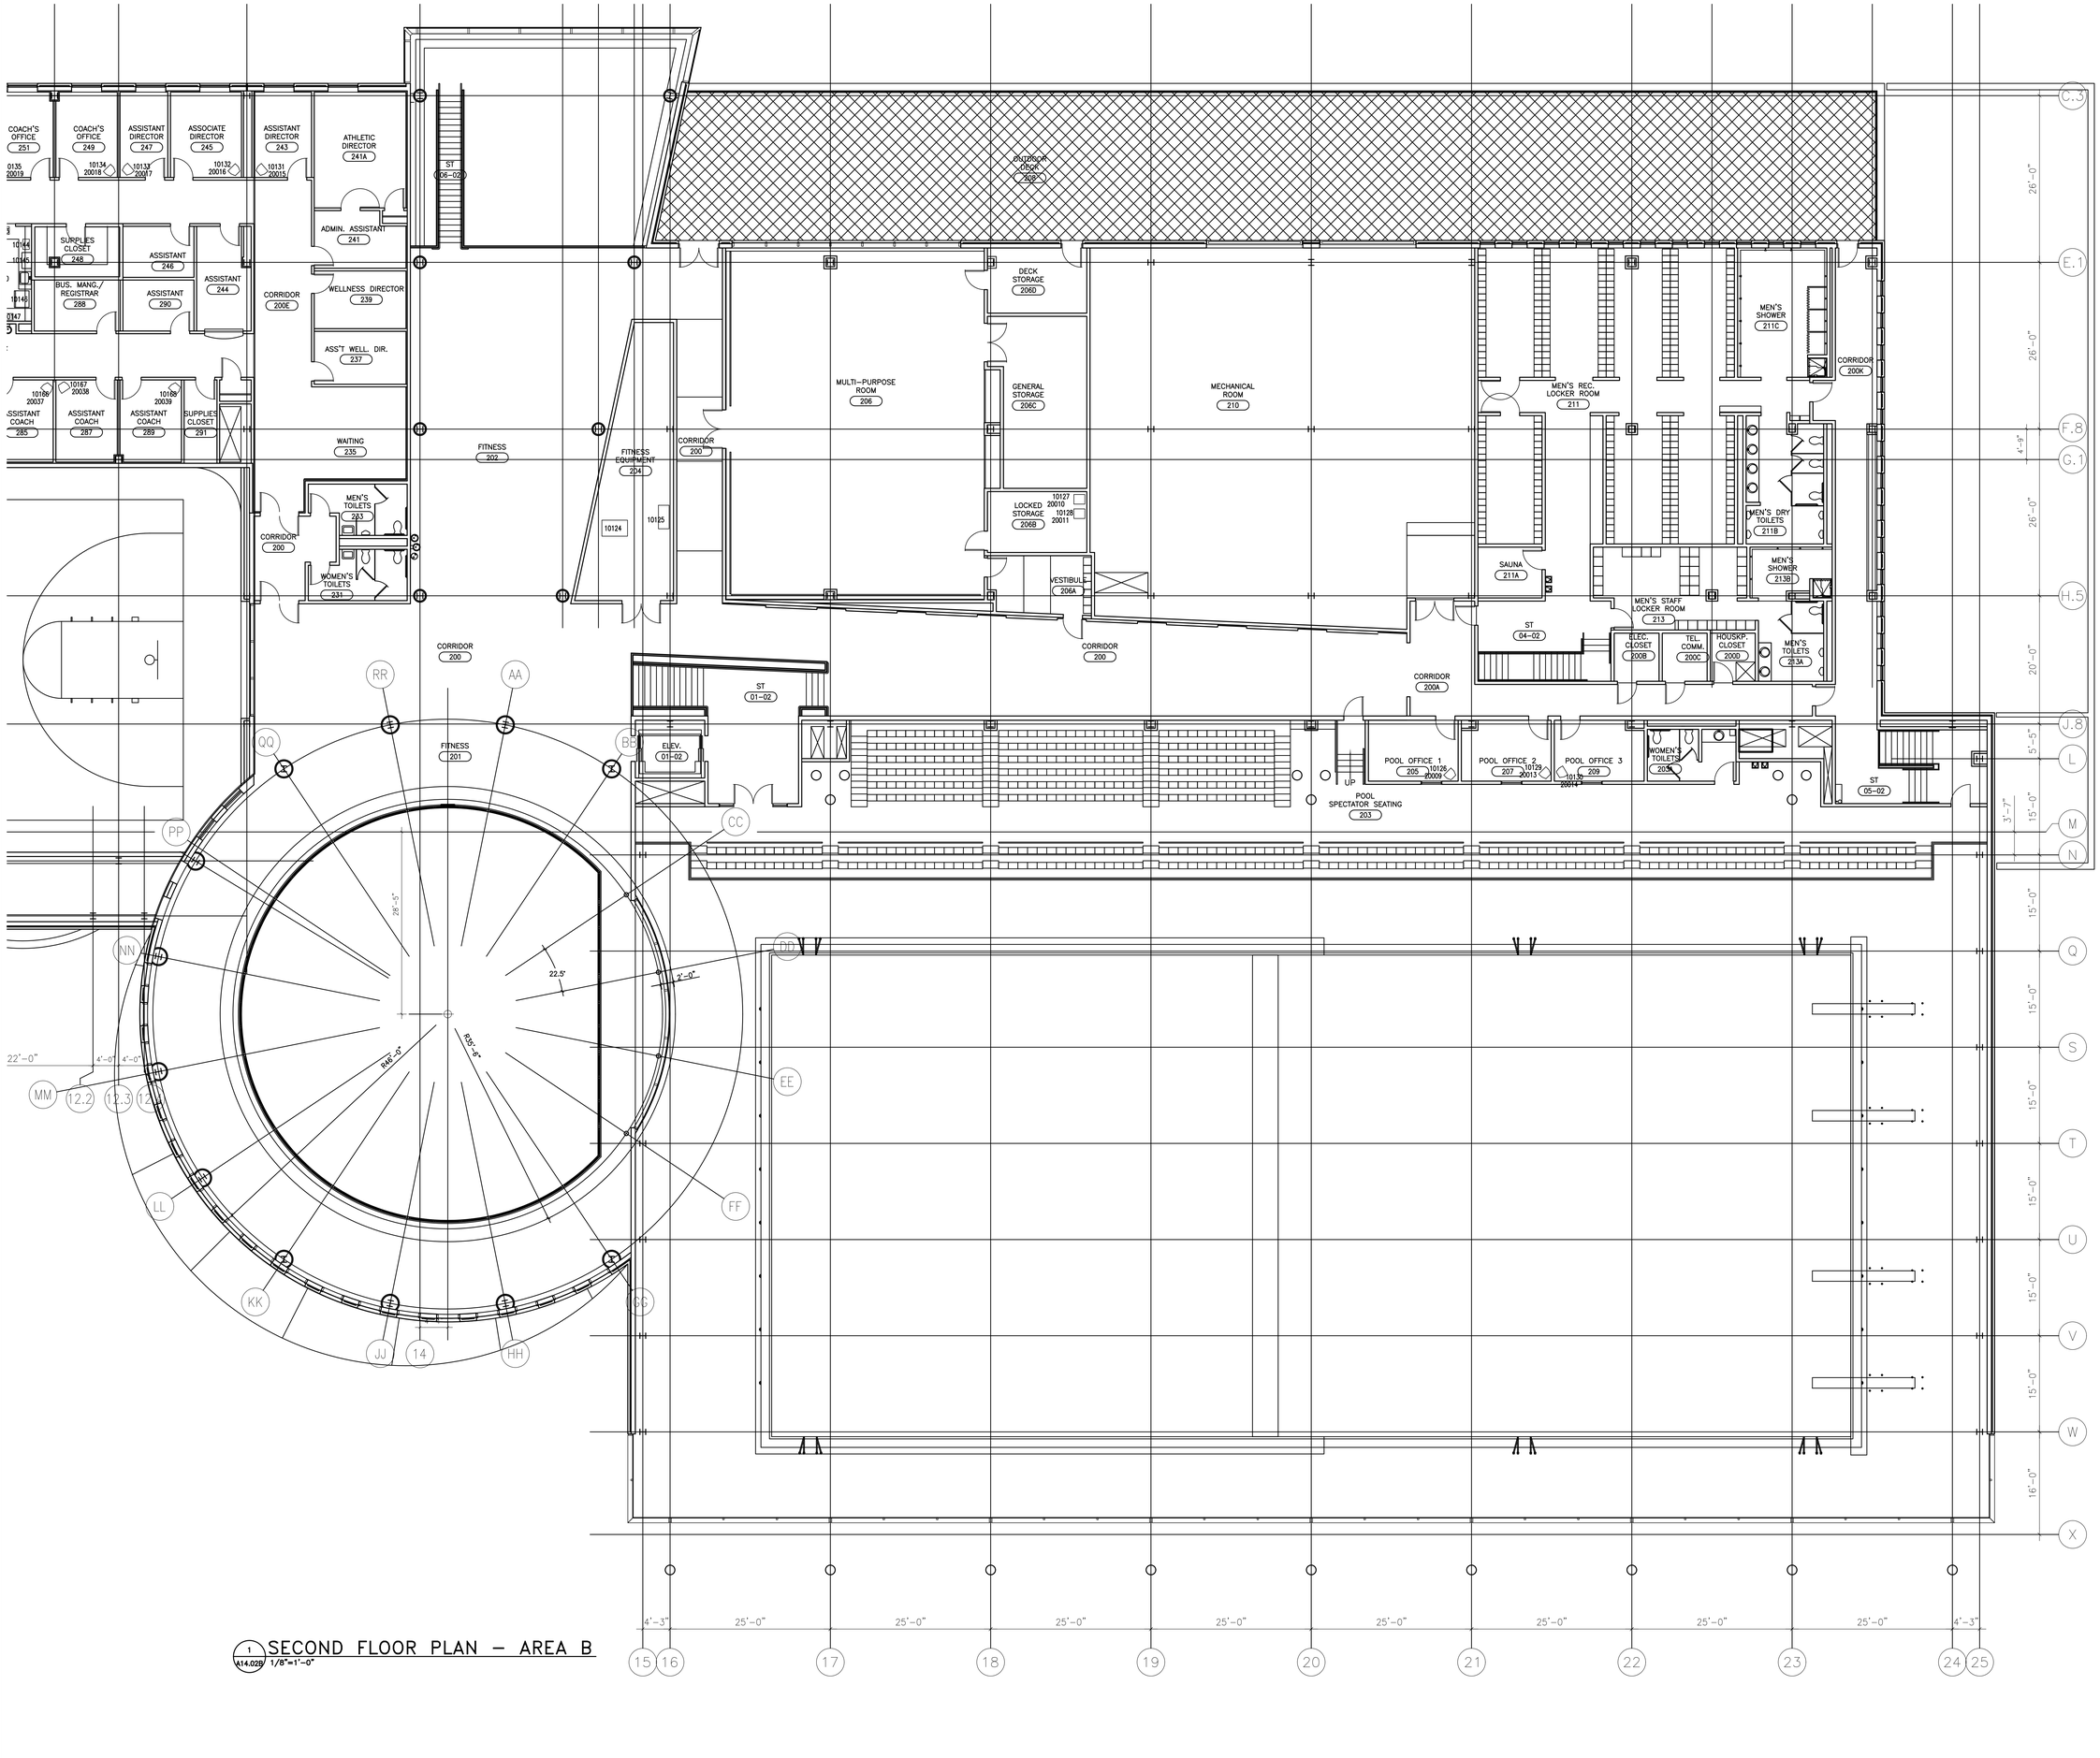

1 A14.02B SECOND FLOOR PLAN – AREA B 1/8"=1'-0"

THE UNIVERSITY OF CHICAGO

Gerald Ratner Athletics Center

The Rise Group
Development Manager

Walsh Construction
Construction Manager

Cesar Pelli & Associates, Inc.
Design Architect

OWP&P Architects, Inc.
Architect and Structural Engineers Of Record

Bard, Rao + Athanas Consulting Engineers, Inc.
MEP / FP Engineers

Counsilman/Hunsaker & Associates
Pool Consultant

Rubinos & Mesia Engineers, Inc.
Civil Engineer

H.M. Brandston & Partners, Inc.
Lighting Dealgn

Shiner + Associates, Inc.
Acoustical Consultant

GENERAL NOTES:

1. REFERENCE DRAWING A14.00 FOR EQUIPMENT SCHEDULE
2. REFERENCE SP DRAWINGS FOR POOL DECK EQUIPMENT.

Mark	Description	Date
	ISSUED FOR GMP	05/18/01

Revisions

Drawn	DLA
Checked	
Approved	DLA
Project Number	9146.25
Date	May 18,2001
Scale	1/8" = 1'-0"

Title

EQUIPMENT PLAN

Sheet

A14.02B