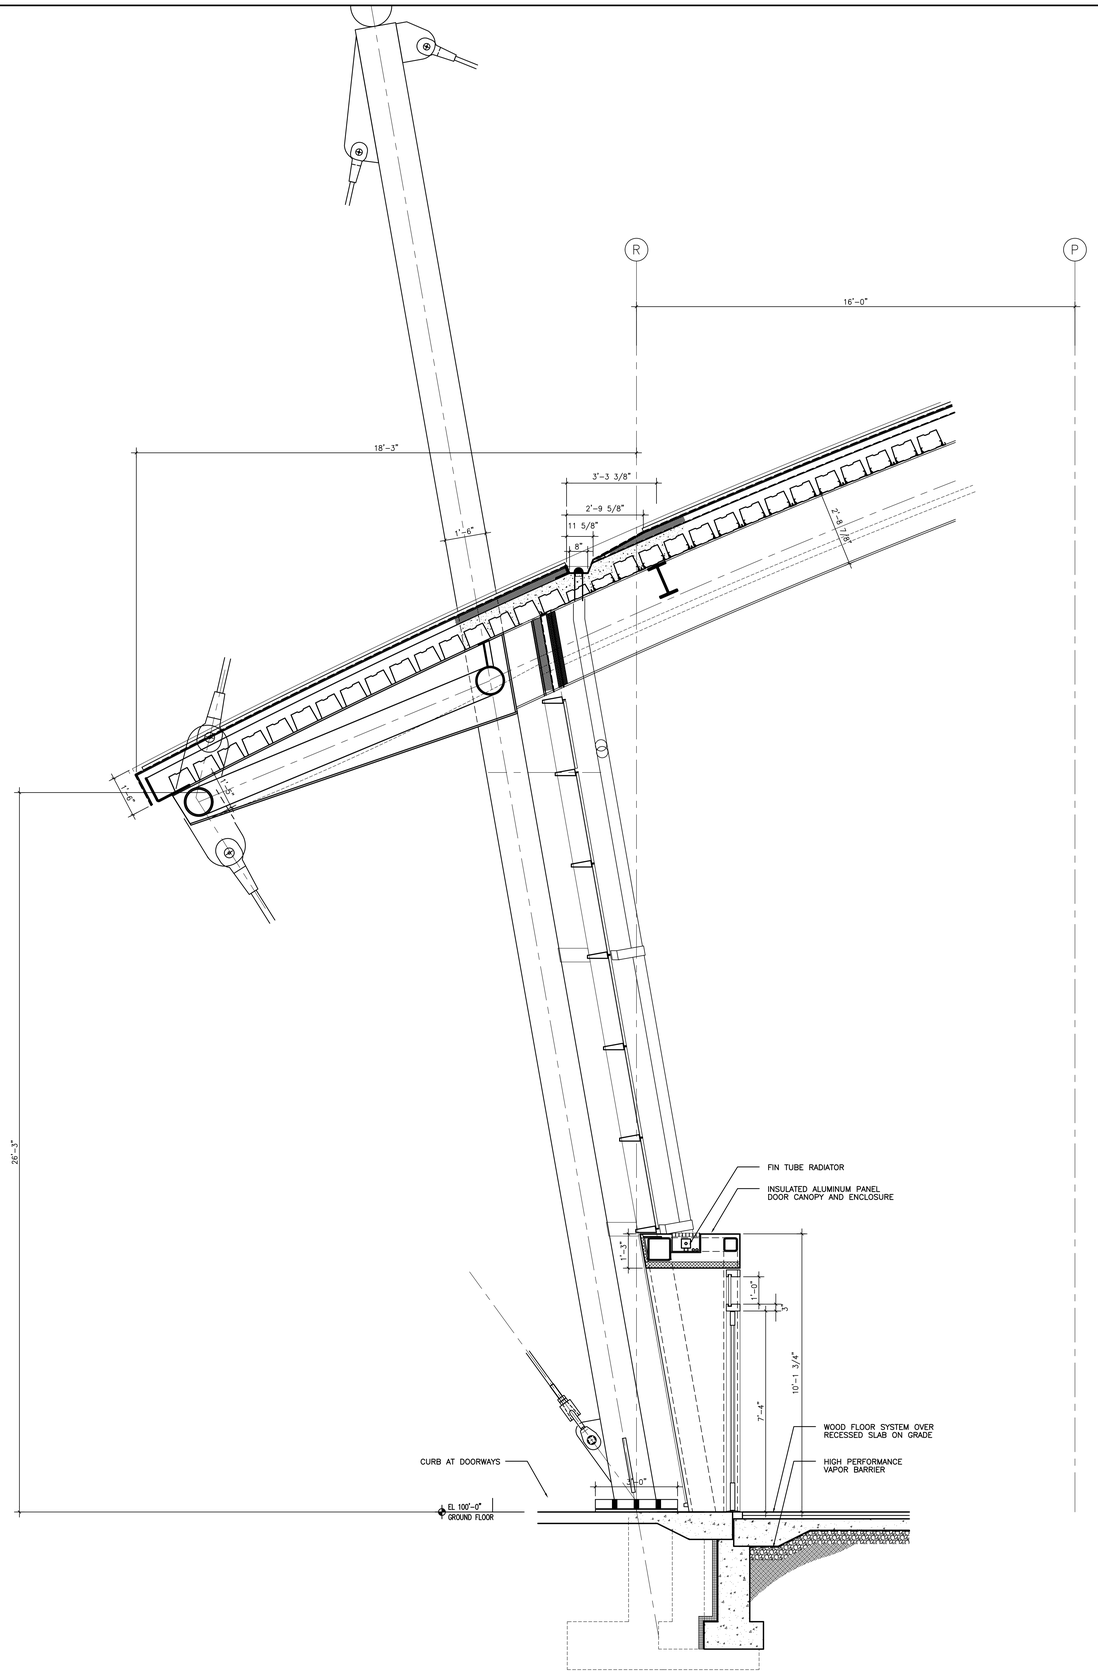

1 A5.01 SLOPED CURTAINWALL SECTION
1/2"=1'-0"

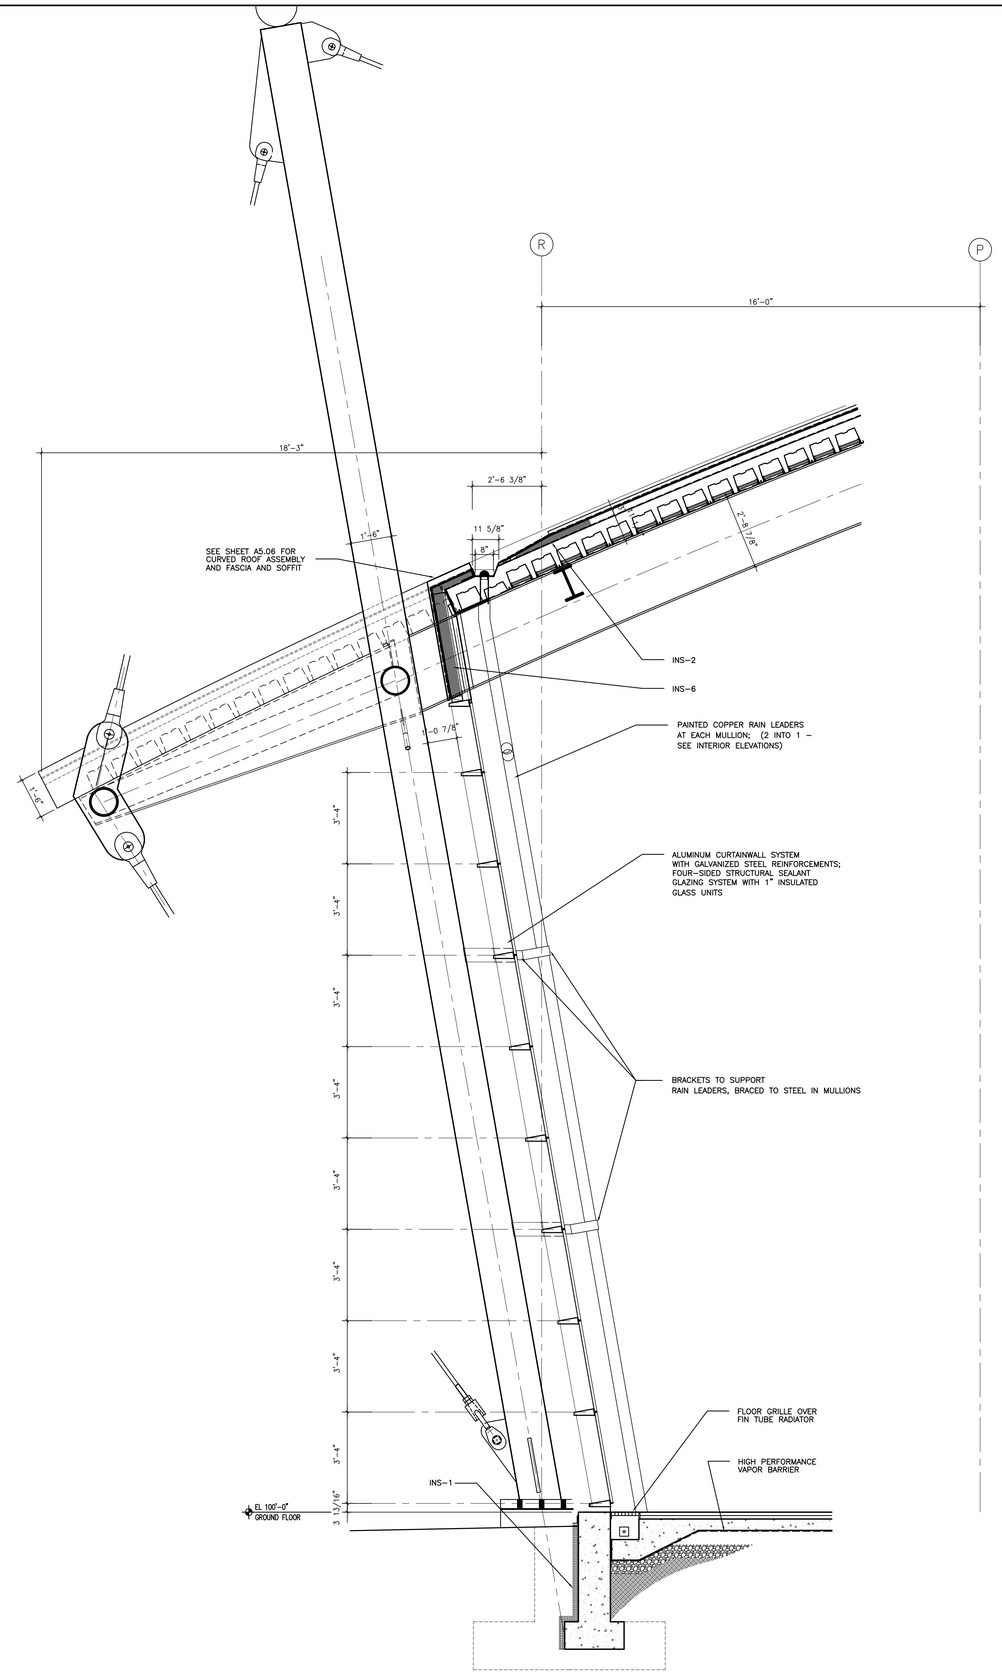

2 A5.01 SLOPED CURTAINWALL SECTION AT SLOT
1/2"=1'-0"

THE UNIVERSITY OF
CHICAGO

Gerald Ratner Athletics Center

The Rise Group
Development Manager

Walsh Construction
Construction Manager

Cesar Pelli & Associates, Inc.
Design Architect

OWP&P Architects, Inc.
Architect and Structural Engineers Of Record

Bard, Rao + Athanas Consulting Engineers, Inc.
MEP / FP Engineers

Counsilman/Hunsaker & Associates
Pool Consultant

Rubinos & Mesia Engineers, Inc.
Civil Engineer

H.M. Brandston & Partners, Inc.
Lighting Dealgn

Shiner + Associates, Inc.
Acoustical Consultant

MATERIALS KEY

ALUMINUM
AL-1 PAINTED COMPOSITE ALUMINUM PANEL
AL-2 PAINTED COMPOSITE ALUMINUM COPING
AL-3 PAINTED EXTRUDED STORMPROOF LOUVER
AL-4 PAINTED ALUMINUM MULLION

BRICK
BR-1 3 5/8" x 2 1/4" x 7 5/8" COLOR: GOLD
BR-2 3 5/8" x 2 1/4" x 7 5/8" COLOR: RED
BR-3 3 5/8" x 3 5/8" x 7 5/8" COLOR: BLACK

GLASS
GL-1 1" CLEAR INSULATED VISION, LOW-E,
GL-2 1" CLEAR INSULATED VISION, LOW-E, TEMPERED INTERIOR PLY
GL-3 1" CLEAR INSULATED VISION, LOW-E, TEMPERED INTERIOR PLY, FRITTED
GL-4 1" CLEAR INSULATED VISION, LOW-E, FRITTED
GL-5 1" CLEAR INSULATED VISION
GL-6 1" CLEAR INSULATED VISION, TEMPERED
GL-7 1/4" CLEAR WIRE
GL-8 5/16" CLEAR WIRE, LAMINATED TO CLEAR
GL-9 5/16" CLEAR, LAMINATED TO CLEAR
GL-10 1/4" CLEAR
GL-11 1/4" CLEAR, TEMPERED

INSULATION
INS-1 PERIMETER - EXTRUDED POLYSTYRENE
INS-2 CURVED ROOF - EXTRUDED POLYSTYRENE
INS-3 PLAZA - EXTRUDED POLYSTYRENE
INS-4 FLAT ROOF - TAPERED POLYISOCYANURATE
INS-5 CAVITY - POLYISOCYANURATE W/ DRAIN BD.
INS-6 FOIL-FACED RIGID FIBER BOARD
INS-7 FIRESAFING INSULATION

WATERPROOFING
WP-1 SELF-ADHERING COMPOSITE SHEET MEMBRANE, WITH PROTECTION BOARD
WP-2 FLUID APPLIED MEMBRANE & PLAZA SYSTEM

Mark	Description	Date
	ISSUED FOR CMP	05/18/01
	75% CONSTRUCTION DOCUMENTS	12/01/00
	50% CONSTRUCTION DOCUMENTS	09/27/00
	IN-PROGRESS EXT. WALL	08/11/00

Revisions

Drawn YMG
Checked
Approved
Project Number 9146.25
Date JUNE 07, 2000
Scale 1/2" = 1'-0"

Title
EXTERIOR WALL SECTIONS

Sheet
A5.01

P:\emep\drawd\GMP03\PLOT\rf_c31 8-27-97 4:34:53 pm